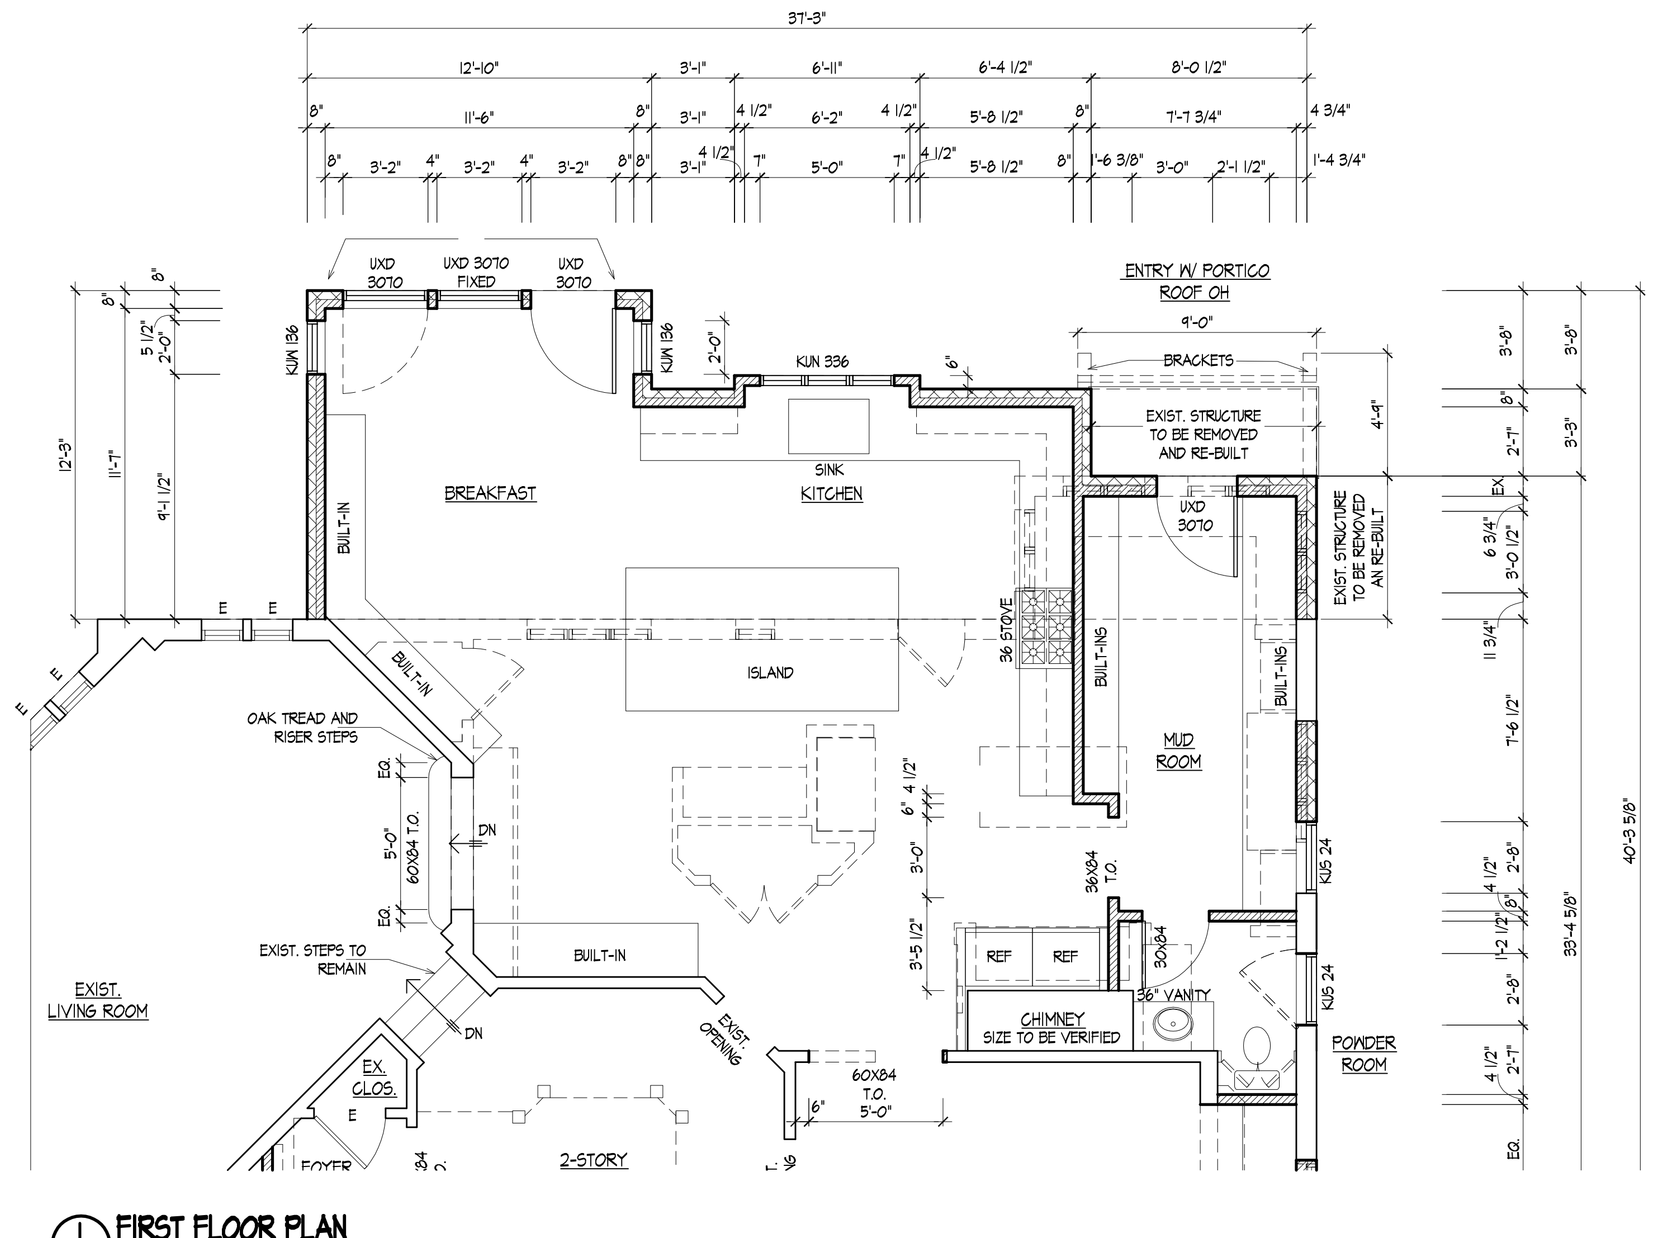

1 V-2 **FIRST FLOOR PLAN**
SCALE: 1/4" = 1'-0"

LEGEND / SYMBOLS

- EXISTING WALL TO REMAIN
- EXISTING WALL TO BE REMOVED
- NEW WALL
- EXISTING DOOR & FRAME TO REMAIN
- EXIST. DOOR & FRAME TO BE REMOVED
- NEW DOOR

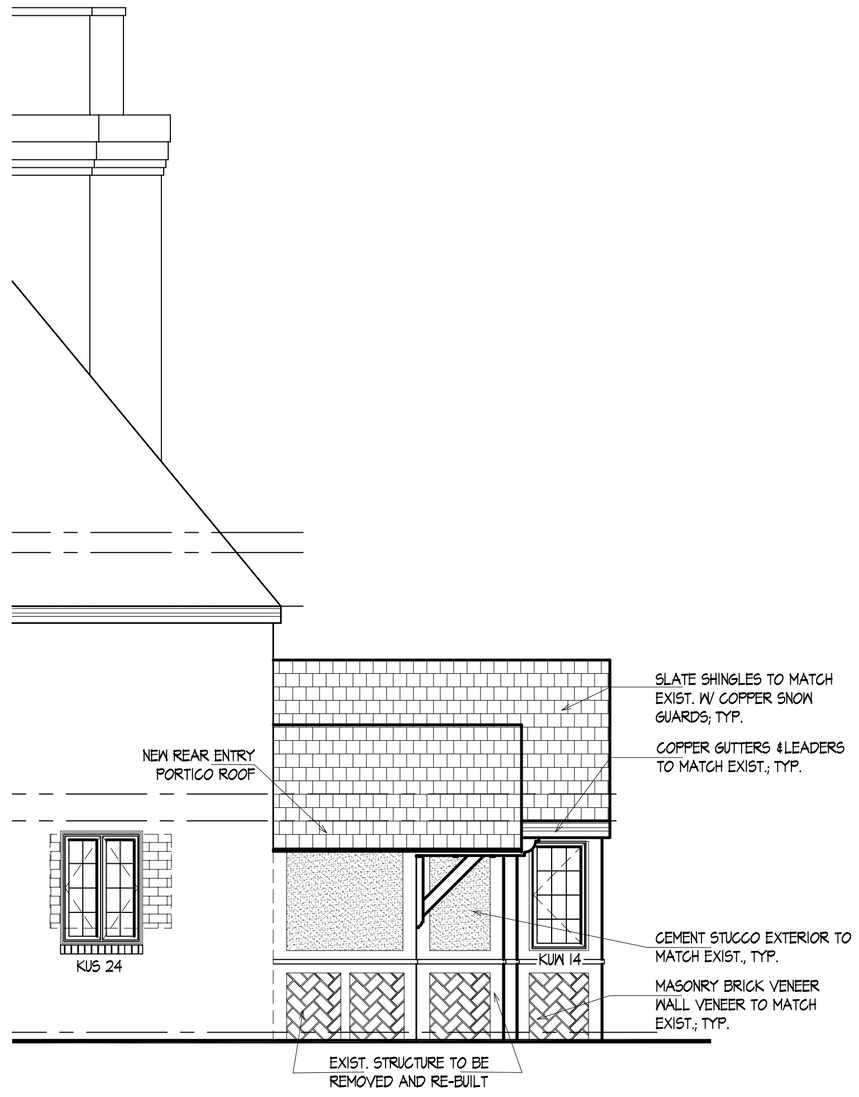

2 V-2 **RIGHT SIDE ELEVATION**
SCALE: 1/4" = 1'-0"

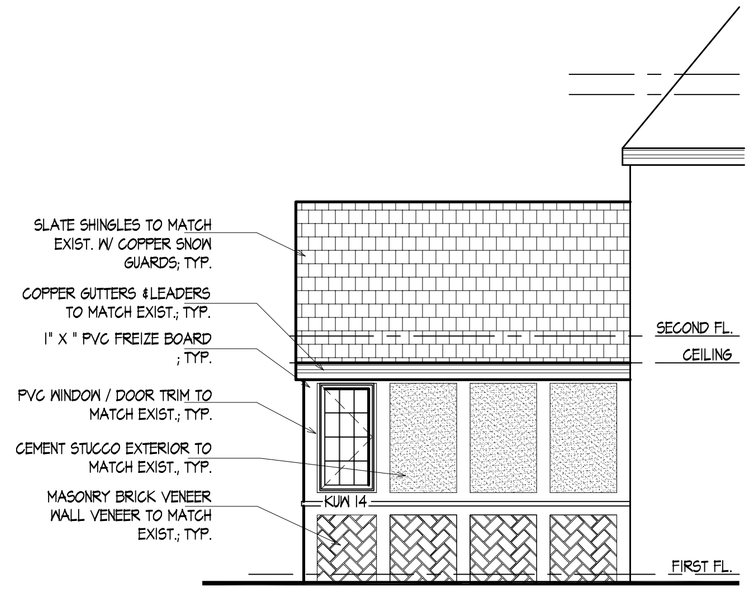

3 V-2 **LEFT SIDE ELEVATION**
SCALE: 1/4" = 1'-0"

4 V-2 **REAR ELEVATION**
SCALE: 1/4" = 1'-0"

2-21-2020 ISSUED FOR VARIANCE
2-14-2020 ISSUED FOR ZONING DENIAL
DATE ISSUE

R D S
ARCHITECTS
ROGER SCHLICHT ARCHITECT
56 Walthery Avenue, Ridgewood, New Jersey 07450
2 0 1 . 4 4 7 . 1 9 6 2

Roger D. Schlicht
NJ. Licence No. 09576

JATEN - BRODEUR RESIDENCE

58 Wildwood Road

Ridgewood, N.J.

DATE: 2-14-2020
SCALE: AS NOTED

FIRST FLOOR PLAN
EXTERIOR ELEVATIONS

V-2