RIGHT SIDE ELEVATION

SCALE: 1/4"=1'-0"

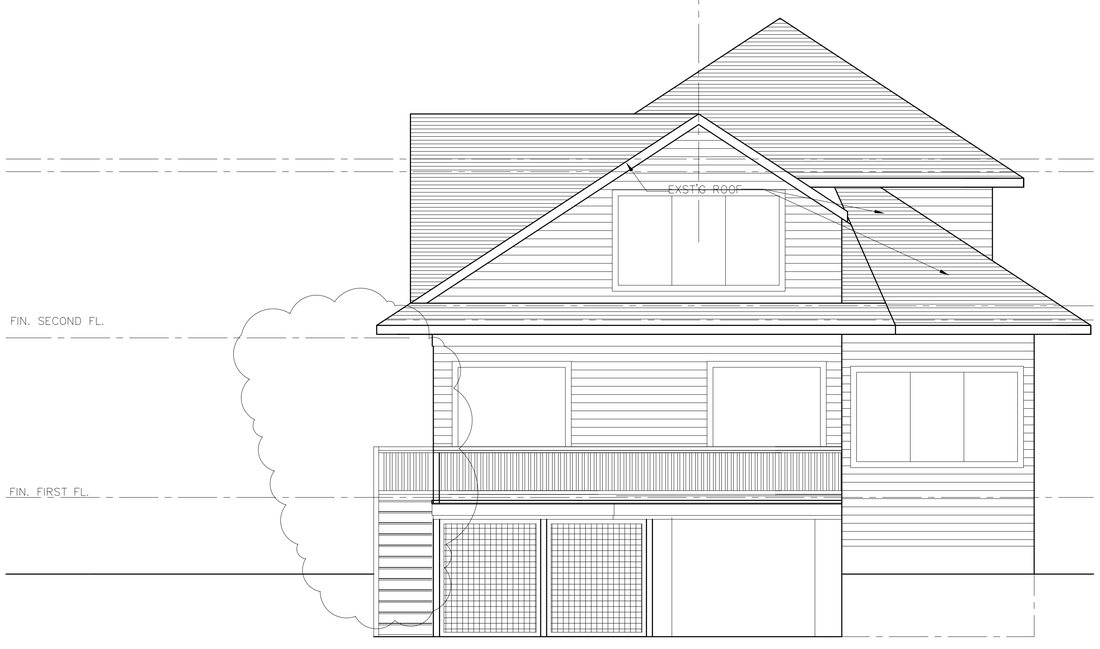

REAR ELEVATION

SCALE: 1/4"=1'-0"

REVISIONS

1. REMOVE GARAGE

Revisions:

No:	Date:	Description:
		10-08-21 ZONING REV
		10-25-21 ZONING REV
		01-27-22 ZONING REV
		02-25-22 ZONING REV

Vincent J. Cioffi
a r c h i t e c t

123 Westwood Avenue, Westwood, New Jersey 07675
Tel. (201) 666-5900 Fax (201) 666-8459

Project:

Alteration to:
The Cabranes Residence
329 Stilwell Place
Ridgewood, New Jersey

Drawing:

Elevations

Date:	11-29-21
Project No:	21114
Scale:	1/4" = 1'-0"
Drawn By:	ODR
Checked By:	VJC
Cadd File:	

Seal & Signature

Drawing No:

A-104.00